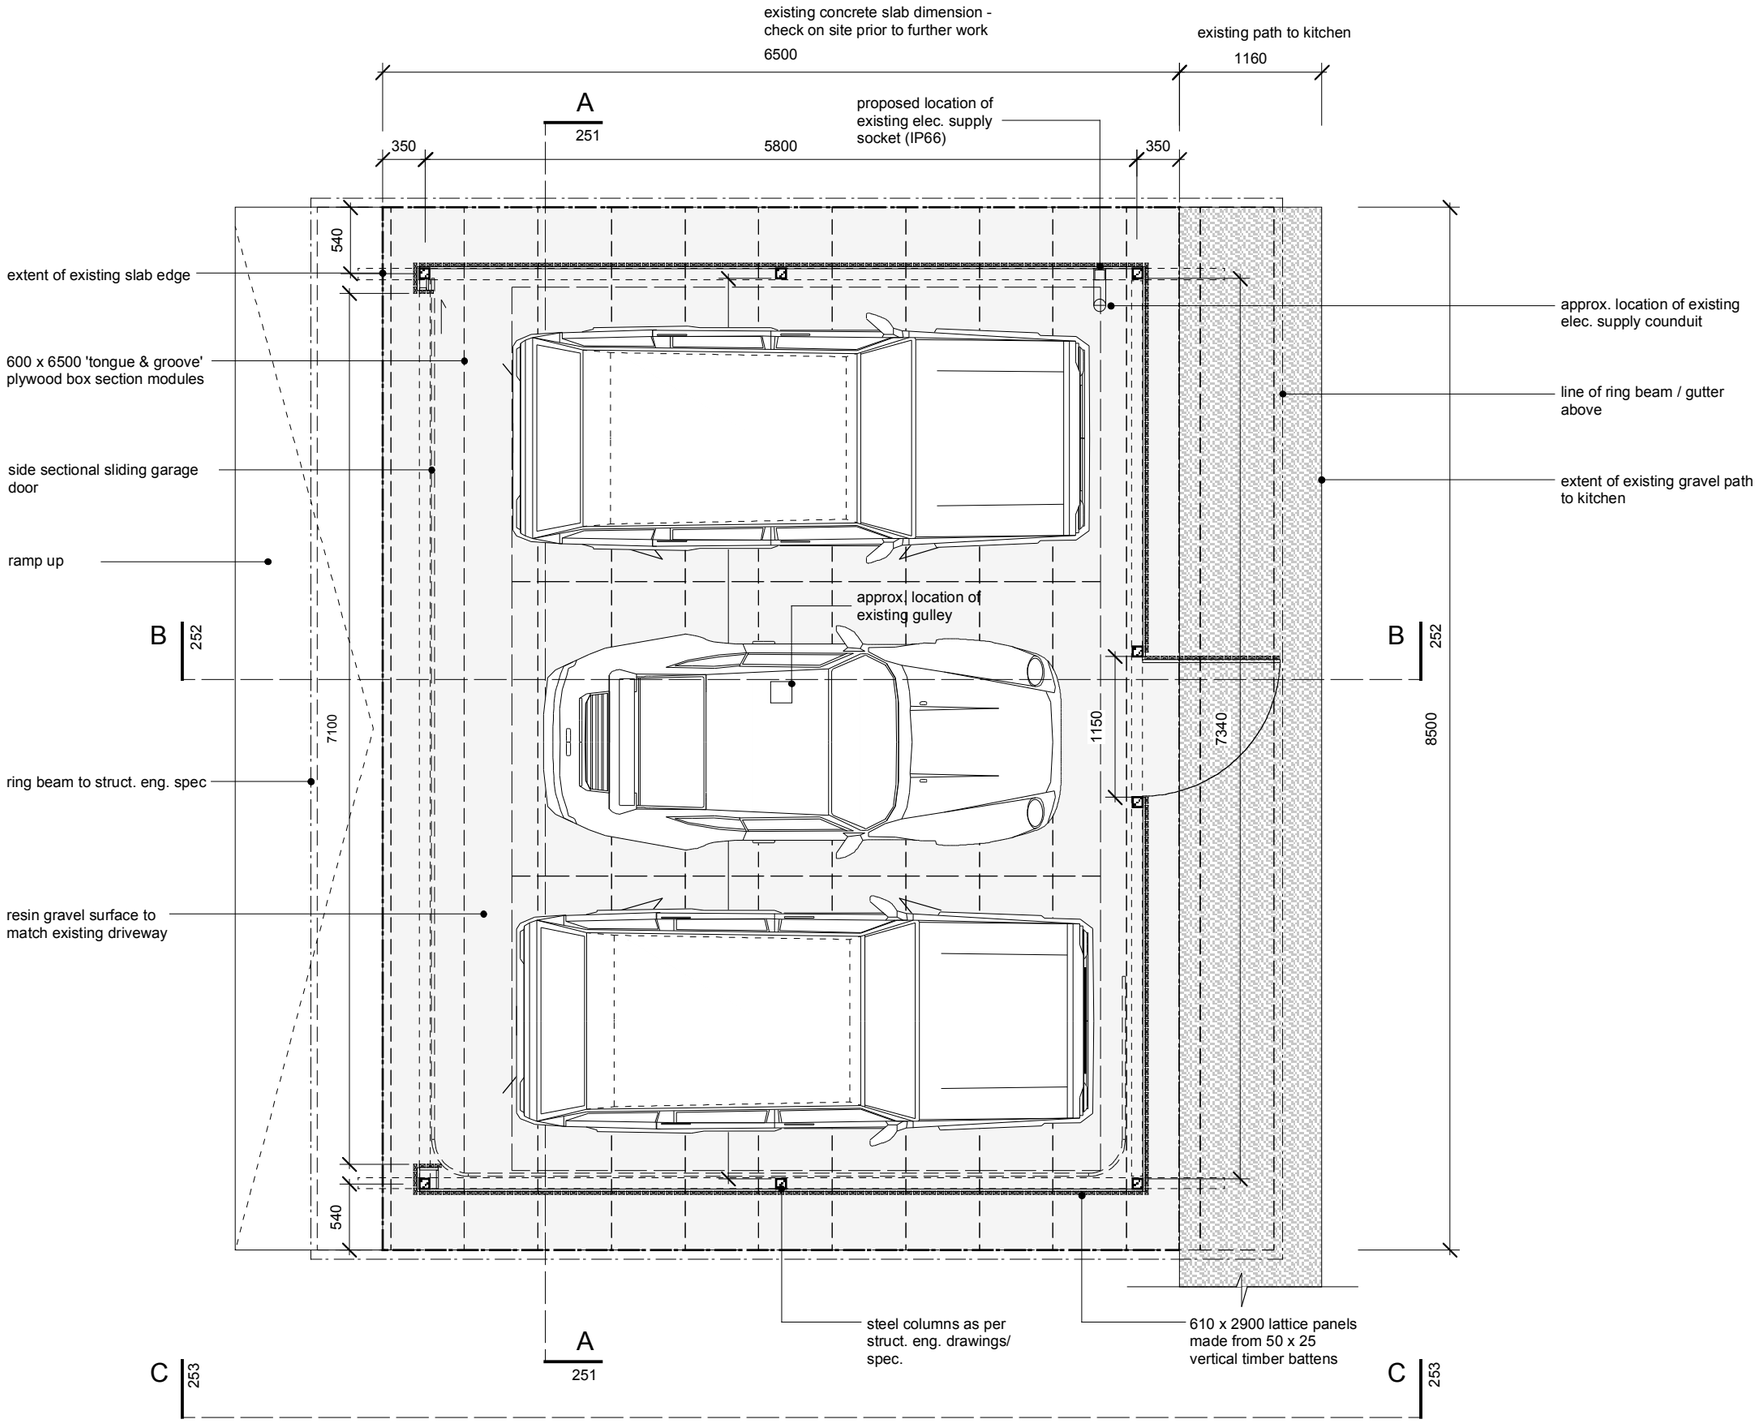

ALL DIMENSIONS AND LEVELS TO BE VERIFIED ON SITE AND ANY DISCREPANCIES OR AMBIGUITIES REPORTED IMMEDIATELY TO THE ARCHITECT PRIOR TO CONSTRUCTION/FABRICATION.

READ IN CONJUNCTION WITH RELEVANT ENGINEERS DRAWINGS.

DO NOT SCALE

ALL WORKS TO BE IN ACCORDANCE WITH APPROVED DOCUMENTS AND LOCAL AUTHORITY REQUIREMENTS.

PLAN

GARAGE / CAR PORT

1 : 50 @ A3 / 1 : 100 @ A4

N

FOR APPROVAL				
D	Front Door added, all wall panels solid	16	05	06
C	Front, rear doors, side panels vertical pattern	12	05	06
B	General rev's.	17	02	06
A	Dimension check revision	03	12	05

Munkenbeck+Marshall Architects
135 Curtain Rd London EC2A 3BX
T 020 7739 3300 F 020 7739 3390

Garage Plan

Project	Ad Astra Priory Drive, Stanmore
Date	January 2006
Scale	1:50 @ A3
By	DMS
Check	AHM
Job	0006

Dwg 250 D